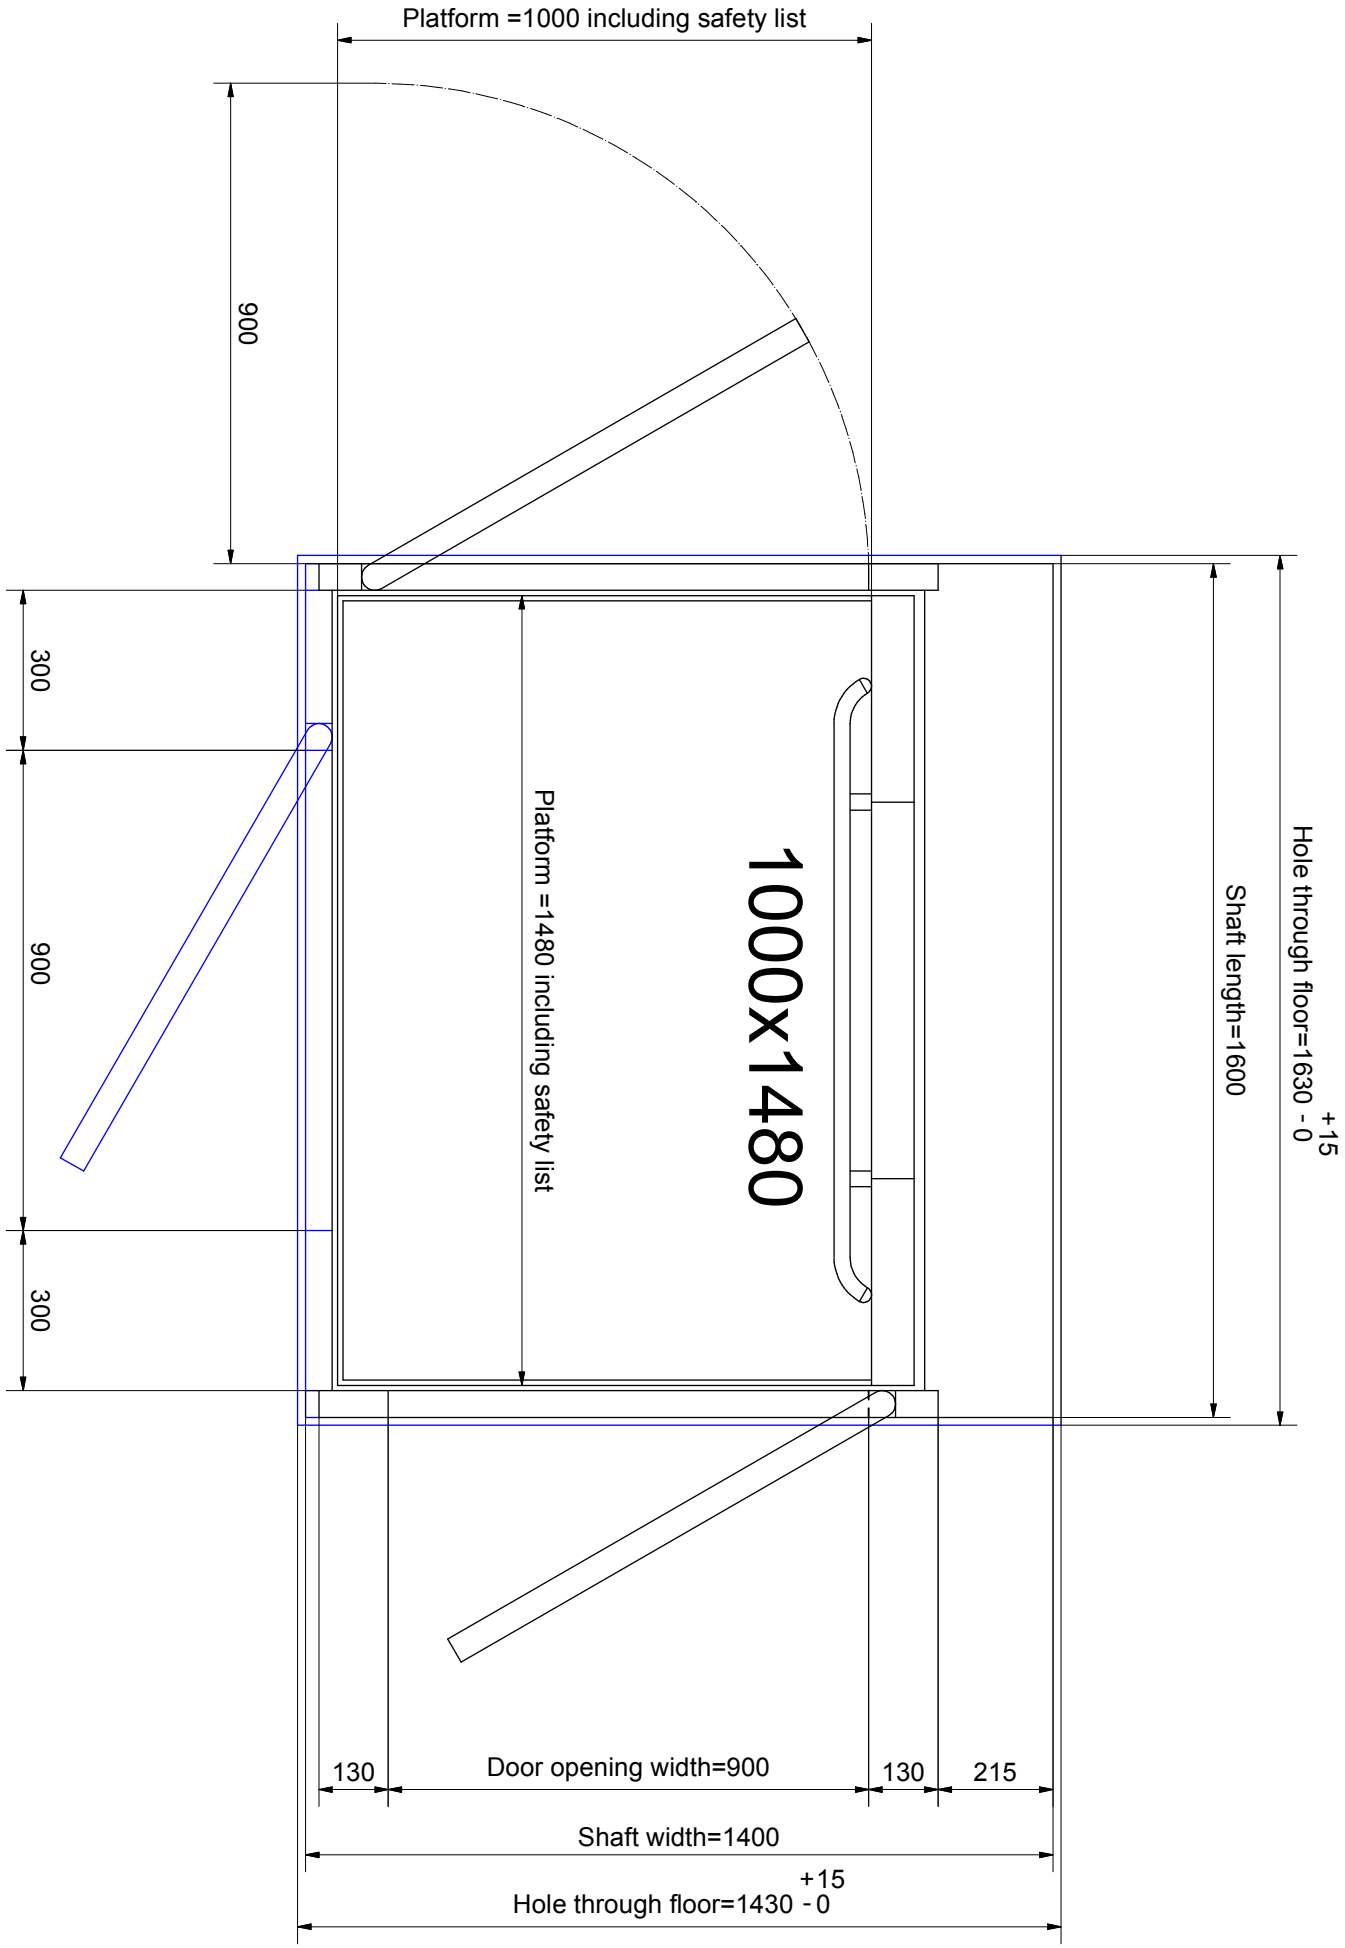
Hole through floor=1630 +15 - 0
Shaft length=1600
1000x1480
Platform =1480 including safety list
Platform =1000 including safety list
900
300
900
300
130
Door opening width=900
130
215
Shaft width=1400
Hole through floor=1430 +15 - 0